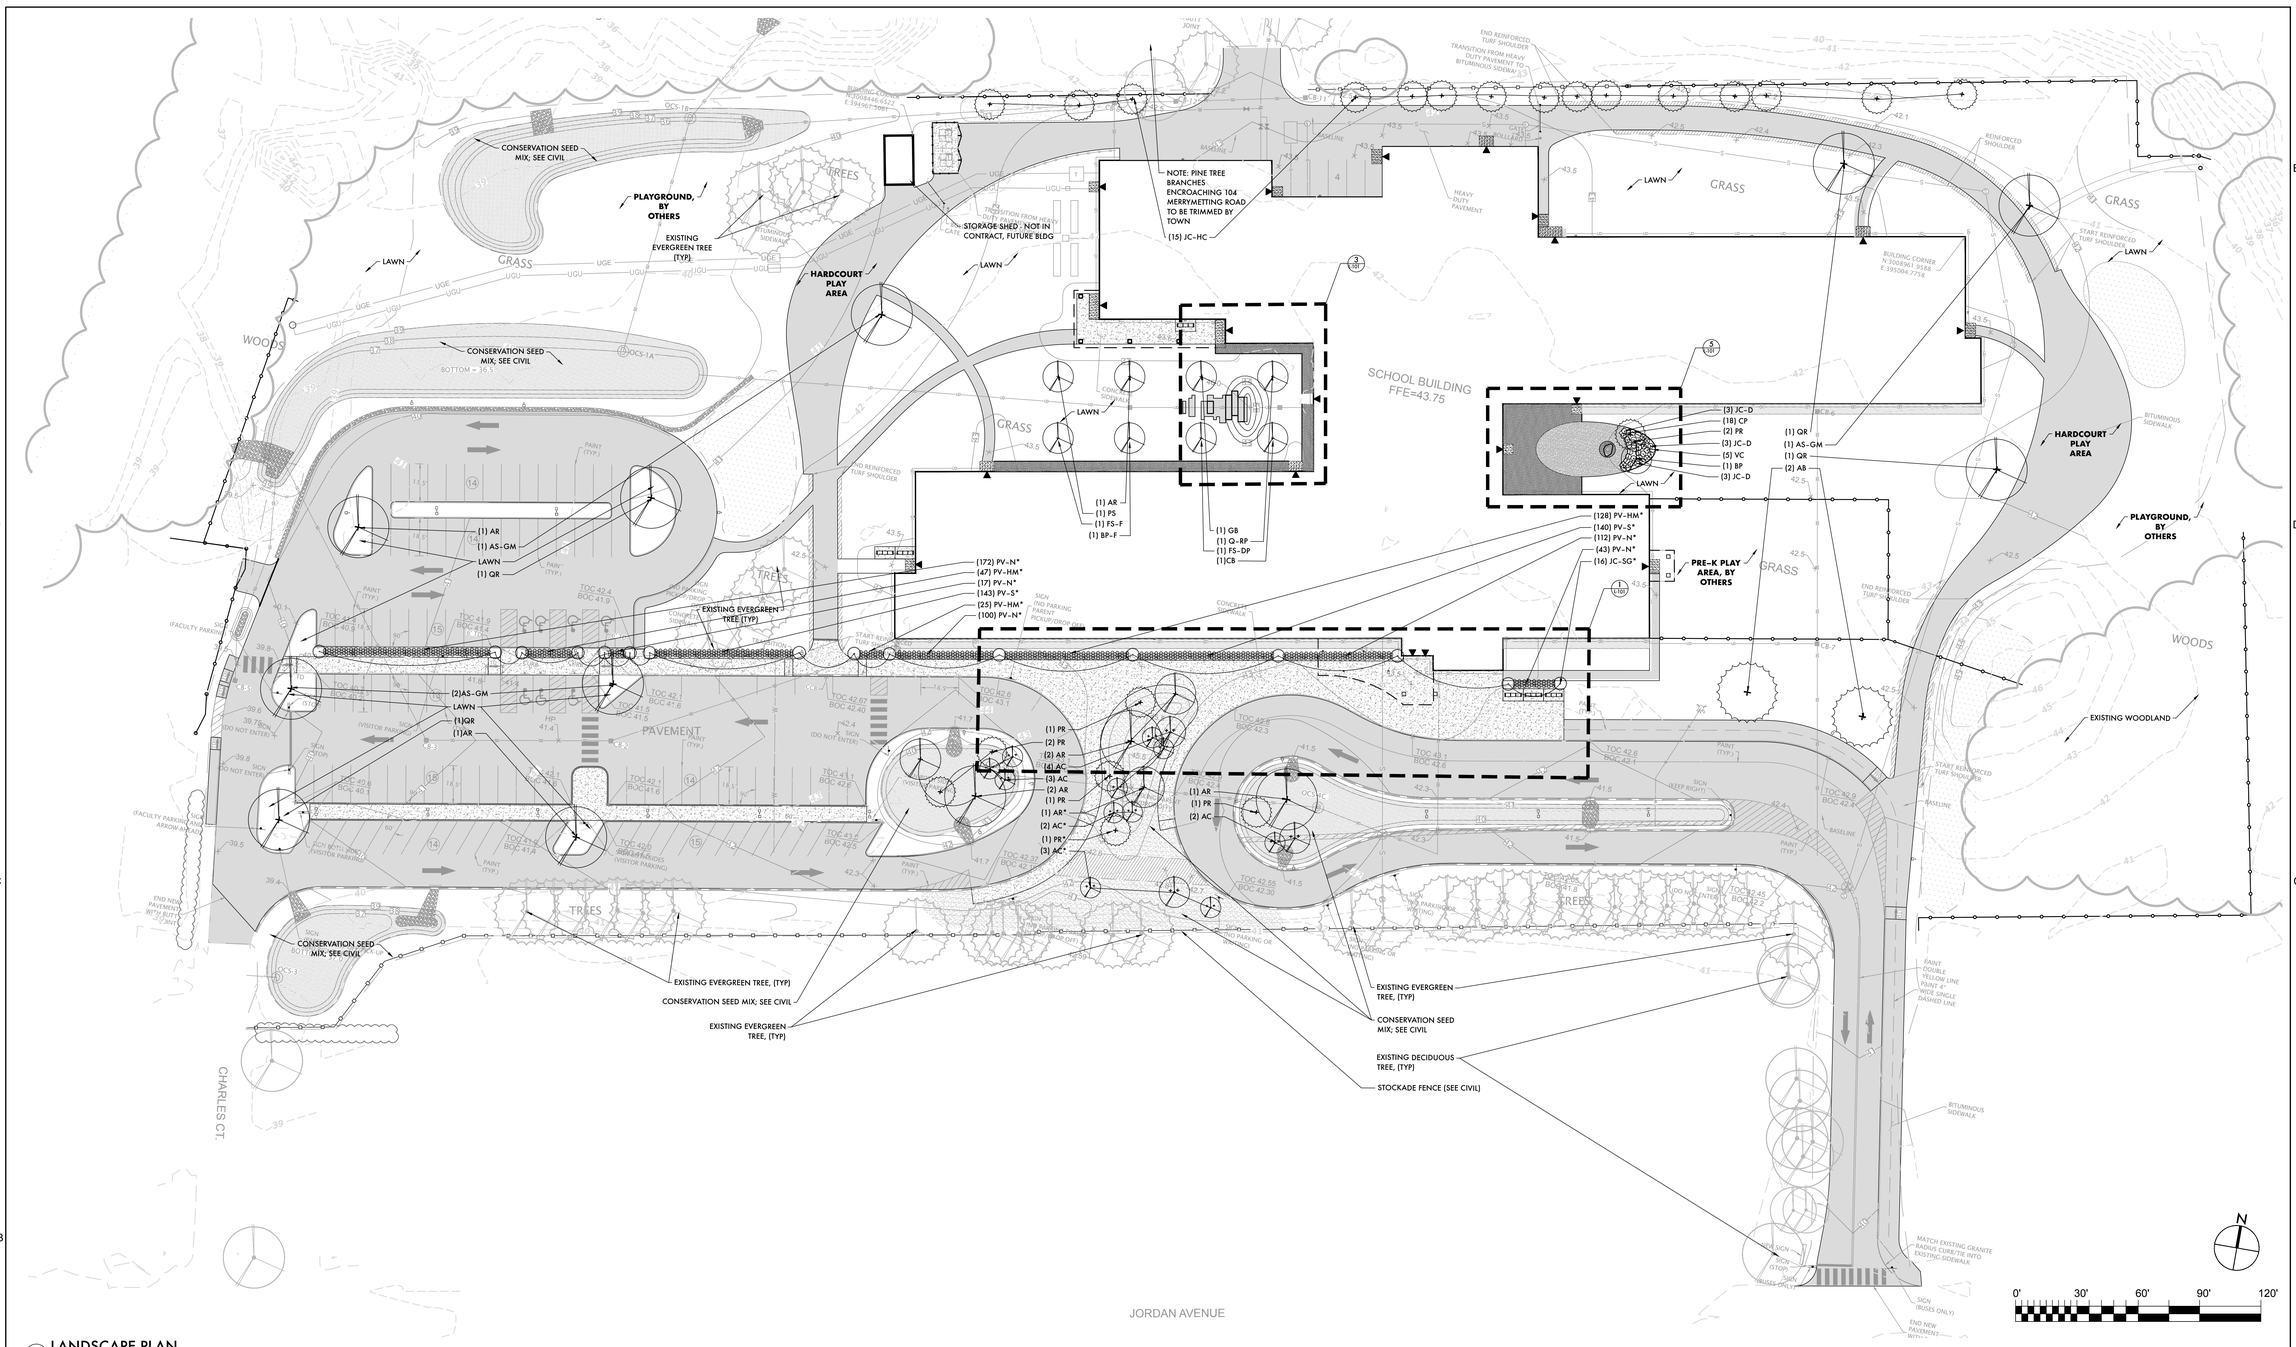

1 LANDSCAPE PLAN
SCALE: 1" = 30'-0"

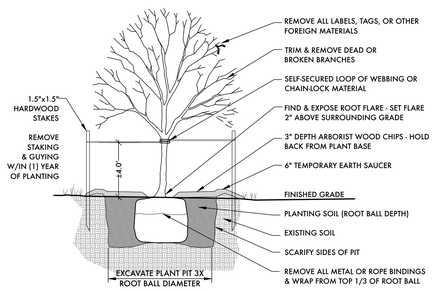

NOTES:
1. TREE TO BE SET PLUMB.
2. SECURE TREE AS MAY BE REQUIRED ACCORDING TO TREE SIZE, LOCATION, & WIND/WEATHER CONDITIONS.
3. IF USING ROOTBALL STABILIZATION, FOLLOW MANUFACTURER'S RECOMMENDATIONS.

2 TREE PLANTING AND STAKING DETAIL
SCALE: NTS

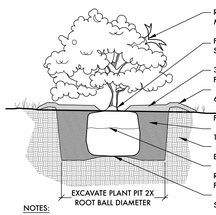

NOTES:
1. SHRUB TO BE SET PLUMB.
2. SECURE SHRUB AS MAY BE REQUIRED ACCORDING TO TREE SIZE, LOCATION, & WIND/WEATHER CONDITIONS.
3. IF USING ROOTBALL STABILIZATION, FOLLOW MANUFACTURER'S RECOMMENDATIONS.

3 SHRUB PLANTING DETAIL
SCALE: NTS

TOPSOIL SCHEDULE

TYPE	DEPTH	DESCRIPTION
PLANTING BEDS	12"	SOIL MIX
TREE PITS	ROOT BALL DEPTH	SOIL MIX

NOTES:
LAWN: SEE TURF AND GRASSES SPEC
CONSERVATION SEED MIX: SEE TURF AND GRASSES SPEC

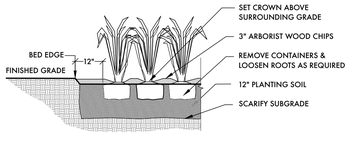

4 PERENNIAL PLANTING DETAIL
SCALE: NTS

GENERAL PLANTING PLAN NOTES

1. CONTRACTOR SHALL BEGIN MAINTENANCE IMMEDIATELY AFTER PLANTING AND SHALL CONTINUE UNTIL FINAL ACCEPTANCE. CONTRACTOR SHALL BE RESPONSIBLE FOR ALL MEANS AND METHODS OF WATERING AND MAINTENANCE.
2. THE LANDSCAPE CONTRACTOR SHALL SUPPLY ALL PLANT MATERIALS IN QUANTITIES SUFFICIENT TO COMPLETE ALL PLANTINGS SHOWN ON THIS DRAWING. CLARIFY ANY DISCREPANCIES WITH THE LANDSCAPE ARCHITECT PRIOR TO ORDERING PLANT MATERIAL.
3. ALL MATERIALS SHALL CONFORM TO THE GUIDELINES ESTABLISHED BY THE AMERICAN ASSOCIATION OF NURSERYMEN.
4. ALL PLANTS SHALL BEAR THE SAME RELATIONSHIP TO FINISH GRADE AS THE ORIGINAL GRADES BEFORE DIGGING.
5. THE LANDSCAPE CONTRACTOR SHALL GUARANTEE ALL PLANT MATERIALS FOR ONE(1) FULL YEAR FROM DATE OF SUBSTANTIAL COMPLETION.
6. ALL PLANT MATERIALS ARE SUBJECT TO THE APPROVAL OF THE LANDSCAPE ARCHITECT AT THE NURSERY AND AT THE SITE.
7. ALL AREAS OF THE SITE WHICH HAVE BEEN DISTURBED AND NOT OTHERWISE DEVELOPED SHALL BE LOAMED WITH A MINIMUM DEPTH OF 6" OF TOPSOIL AND SEEDED AS SPECIFIED.
8. LANDSCAPE CONTRACTOR IS ENCOURAGED TO PROVIDE THE LANDSCAPE ARCHITECT WITH CONCERNS AND/OR SUGGESTIONS WITH REGARD TO PROPOSED PLANT MATERIAL SELECTION PRIOR TO PLACING A PURCHASE ORDER.
9. ALL TREES LOCATED ADJACENT TO WALKS AND DRIVES SHALL HAVE 6' OF CLEAR HEIGHT TO FIRST BRANCHING.
10. CONTRACTOR SHALL VERIFY ALL TREE REMOVALS WITH CIVIL ENGINEER AND LANDSCAPE ARCHITECT PRIOR TO START OF CONSTRUCTION.
11. NO PLANT SHALL BE PUT INTO THE GROUND BEFORE ROUGH GRADING HAS BEEN FINISHED AND APPROVED BY THE PROJECT LANDSCAPE ARCHITECT.
12. ALL PLANTS SHALL BE BALLED AND WRAPPED OR CONTAINER GROWN AS SPECIFIED. NO CONTAINER GROWN STOCK WILL BE ACCEPTED IF IT IS ROOT BOUND. ALL ROOT WRAPPING MATERIAL SHALL BE REMOVED AT THE TIME OF PLANTING
13. WITH CONTAINER GROWN STOCK, THE CONTAINER SHALL BE REMOVED AND THE CONTAINER BALL SHALL BE CUT THROUGH THE SURFACE IN TWO VERTICAL LOCATIONS.
14. THE LOCATION OF TREES, SHRUBS, GRASSES AND PERENNIALS SHALL BE STAKED AND/OR PLACED FOR FINAL APPROVAL BY THE LANDSCAPE ARCHITECT PRIOR TO INSTALLATION. THE CONTRACTOR SHALL NOTIFY THE LANDSCAPE ARCHITECT 48 HOURS PRIOR TO REQUIRED SITE VISIT.
15. ALL PLANTS SHALL BE INSTALLED AS PER DETAILS AND THE CONTRACT SPECIFICATIONS. THE LANDSCAPE CONTRACTOR SHALL REFER TO THE CONTRACT SPECIFICATIONS FOR ADDITIONAL REQUIREMENTS.
16. ALL PLANTS AND STAKES SHALL BE SET PLUMB UNLESS OTHERWISE SPECIFIED.
17. A MINIMUM 3" ARBORIST WOOD CHIP MULCH SHALL BE SPREAD IN ALL PLANTED AREAS.
18. ALL PLANTS SHALL BE WATERED THOROUGHLY TWICE DURING THE FIRST 24-HOUR PERIOD AFTER PLANTING. ALL PLANTS SHALL THEN BE WATERED BY THE CONTRACTOR, AS NECESSARY TO INSURE HEALTH UNTIL FINAL ACCEPTANCE.
19. THE LANDSCAPE CONTRACTOR SHALL REFER TO THE PLANT LIST AND PLANTING SPECIFICATIONS FOR SEASONAL REQUIREMENTS AND OTHER RESTRICTIONS RELATED TO THE TIME OF PLANTING
20. ALL PLANTING BEDS ARE HAVE A MINIMUM OF 12" OF APPROVED PLANTING SOIL IF NOT STATED OTHERWISE

PLANTING SCHEDULE

TYPE	QTY	KEY	BOTANICAL NAME	COMMON NAME	SIZE	ROOT
Trees						
	9	AB	Abies balsamea	Balsam Fir	6'-8'	B&B
	1	BP-F	Betula papyrifera 'Fargo'	Dakota Pinnacle Improved White Birch	1.5"-2" cal.	B&B
	1	AB-B	Acer rubrum 'Bowhall'	Bowhall Red Maple	1.5"-2" cal.	B&B
	1	AR	Acer rubrum 'Red Sunset'	Red Sunset Red Maple	1.5"-2" cal.	B&B
	1	AS-GM	Acer saccharum 'Green Mountain'	Green Mountain Sugar Maple	1.5" 2" cal.	B&B
	7	AG	Amelanchier canadensis	Shadblow	10'-14' c. 8' B	B&B
	1	BP	Betula papyrifera	Paper Birch	1.5"-2" cal.	B&B
	1	CB	Carpinus betulus 'Fastigiata'	Upright Hornbeam	1.5"-2" cal.	B&B
	1	FS-DP	Fagus sylvatica 'Dawyck Purple'	Dawyck Purple Beech	1.5"-2" cal.	B&B
	1	FS-F	Fagus sylvatica 'Fastigiata'	Fastigiate Beech	1.5"-2" cal.	B&B
	1	GS	Ginkgo biloba 'Princeton Sentry'	Princeton Sentry Ginkgo	1.5"-2" cal.	B&B
	6	JC-HC	Juniperus chinensis 'Hetzii columnaris'	Hetz Columnar Juniper	8'-10'	B&B
	1	PS	Picea glauca	White Spruce	6'-8' cal.	B&B
	1	PE	Picea pungens 'Colorado'	Colorado Spruce	6'-8' cal.	B&B
	1	QR	Quercus rubra	Northern Red Oak	1.5"-2" cal.	B&B
	1	QA-RP	Quercus x warei 'Regal Prince'	Regal Prince Oak	1.5"-2" cal.	B&B
Shrubs						
	8	CP	Cephalotaxus harringtonia	Pararosebox	#2	CONT.
	9	JC-D	Juniperus chinensis 'Sea Green'	Common Juniper	#7	CONT.
	8	VC	Viburnum carlesii	Koreanspice Viburnum	#2	CONT.
BID ALTENATE #13:						
Trees						
	1	AR	Acer rubrum 'Red Sunset'	Red Sunset Red Maple	1.5"-2" cal.	B&B
	2	AC	Amelanchier canadensis	Shadblow	10'-14' c. 8' B	B&B
	1	PS	Picea glauca	White Spruce	6'-8' cal.	B&B
Shrubs						
	8	JC-SG	Juniperus chinensis 'Sea Green'	Sea Green Juniper	#7	CONT.
Perennial Grasses						
	106	PV-HM	Panicum virgatum 'Heavy Metal'	Heavy Metal Switchgrass	#1	CONT.
	154	PV-N	Panicum virgatum 'Northwind'	Northwind Switchgrass	#1	CONT.
	193	PV-S	Panicum virgatum 'Shenandoah'	Shenandoah Switchgrass	#1	CONT.

Conformed Construction Documents

PDT ARCHITECTS
49 DARTMOUTH STREET
PORTLAND, MAINE
04101
207-775-1059
www.pdtarchs.com

COPYRIGHT
PDT Architects
Reuse or reproduction of the contents of this document is not permitted without written permission of PDT Architects.

Atlantic Resource Consultants
Engineering Strategies and Solutions
JOSHUA TOMPKINS LANDSCAPE ARCHITECTURE

Brunswick Elementary School
75 Jordan Avenue, Brunswick, Maine 04011

No.	Date	Description
1	8/3/2018	ADDENDUM 3

Revision Schedule

LICENSED LANDSCAPE ARCHITECT
Joshua Clarke Tompkins
#407
STATE OF MAINE

JOB NO.
17078

DRWN. CHK
JCT

SCALE:
AS SHOWN

ISSUE
Conformed Set
08/24/18

TITLE
PLANTING PLAN & DETAILS

SHEET
L100